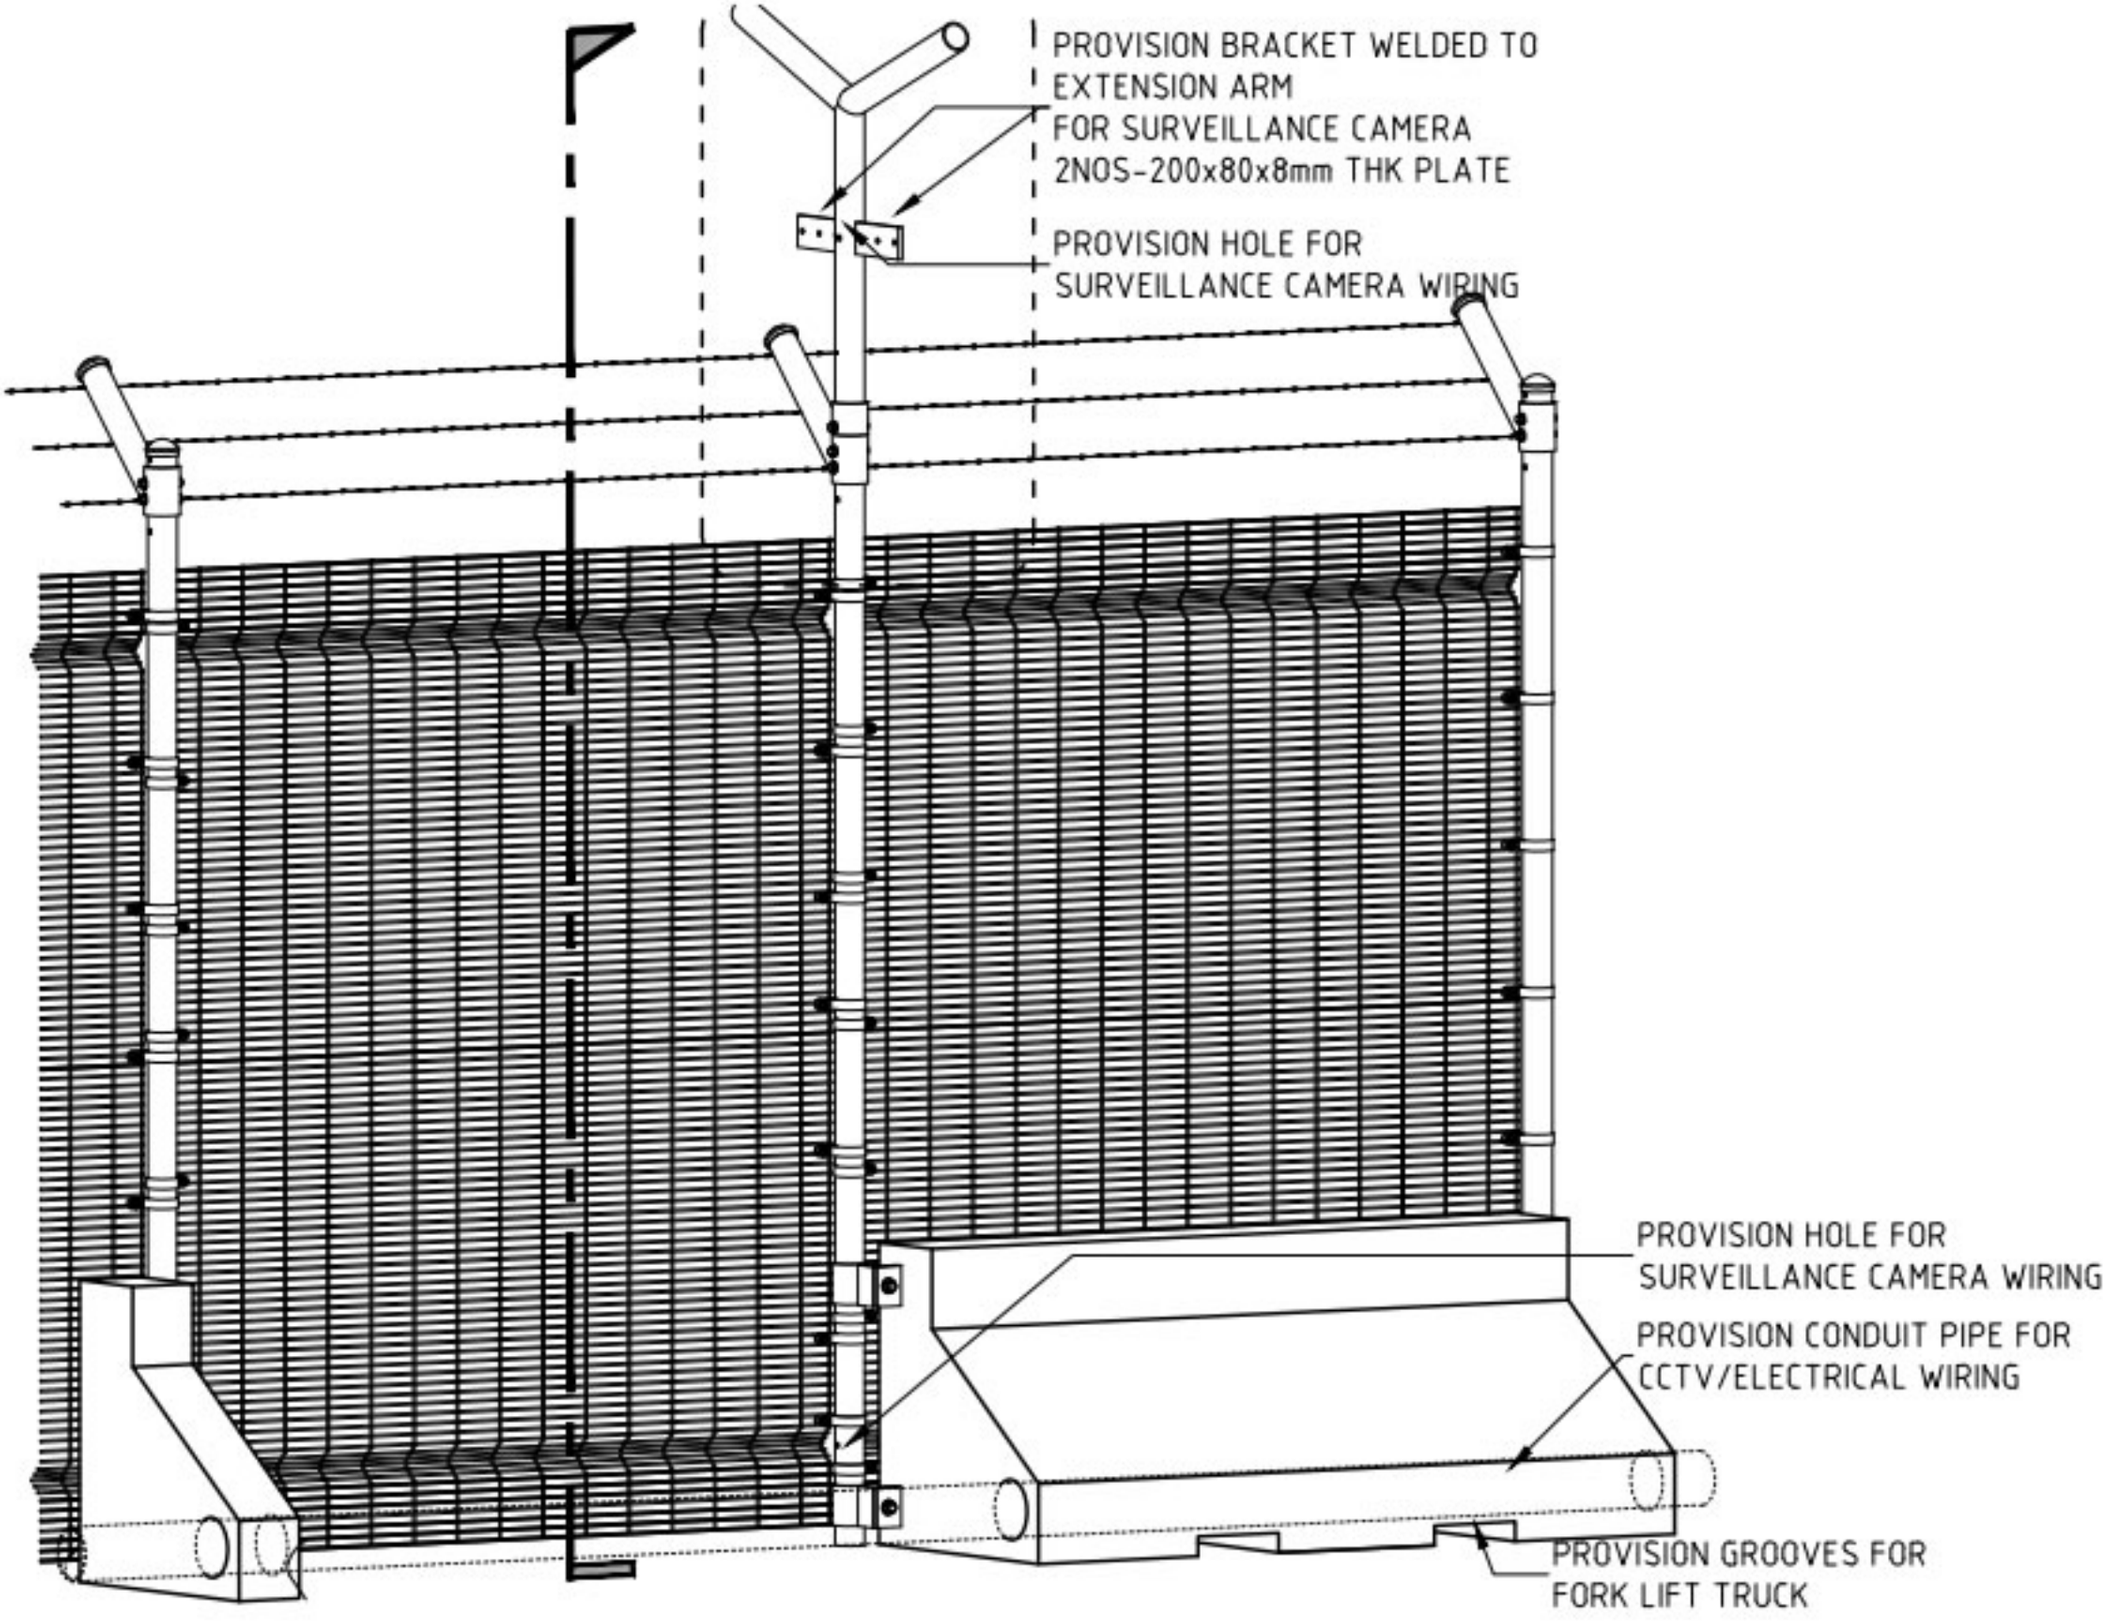
PROVISION BRACKET WELDED TO
EXTENSION ARM
FOR SURVEILLANCE CAMERA
2NOS-200x80x8mm THK PLATE
PROVISION HOLE FOR
SURVEILLANCE CAMERA WIRING
PROVISION HOLE FOR
SURVEILLANCE CAMERA WIRING
PROVISION CONDUIT PIPE FOR
CCTV/ELECTRICAL WIRING
PROVISION GROOVES FOR
FORK LIFT TRUCK